All dimensions must be checked on site.Do not rely on scaling from this drawing.Contractor to verify all sizes prior to commencement of work.
Drawings to be read in conjunction with Specifications& Structural Engineers Design.
The drawing is copyright of Mark Saunders Architectural & Building Surveying Services.

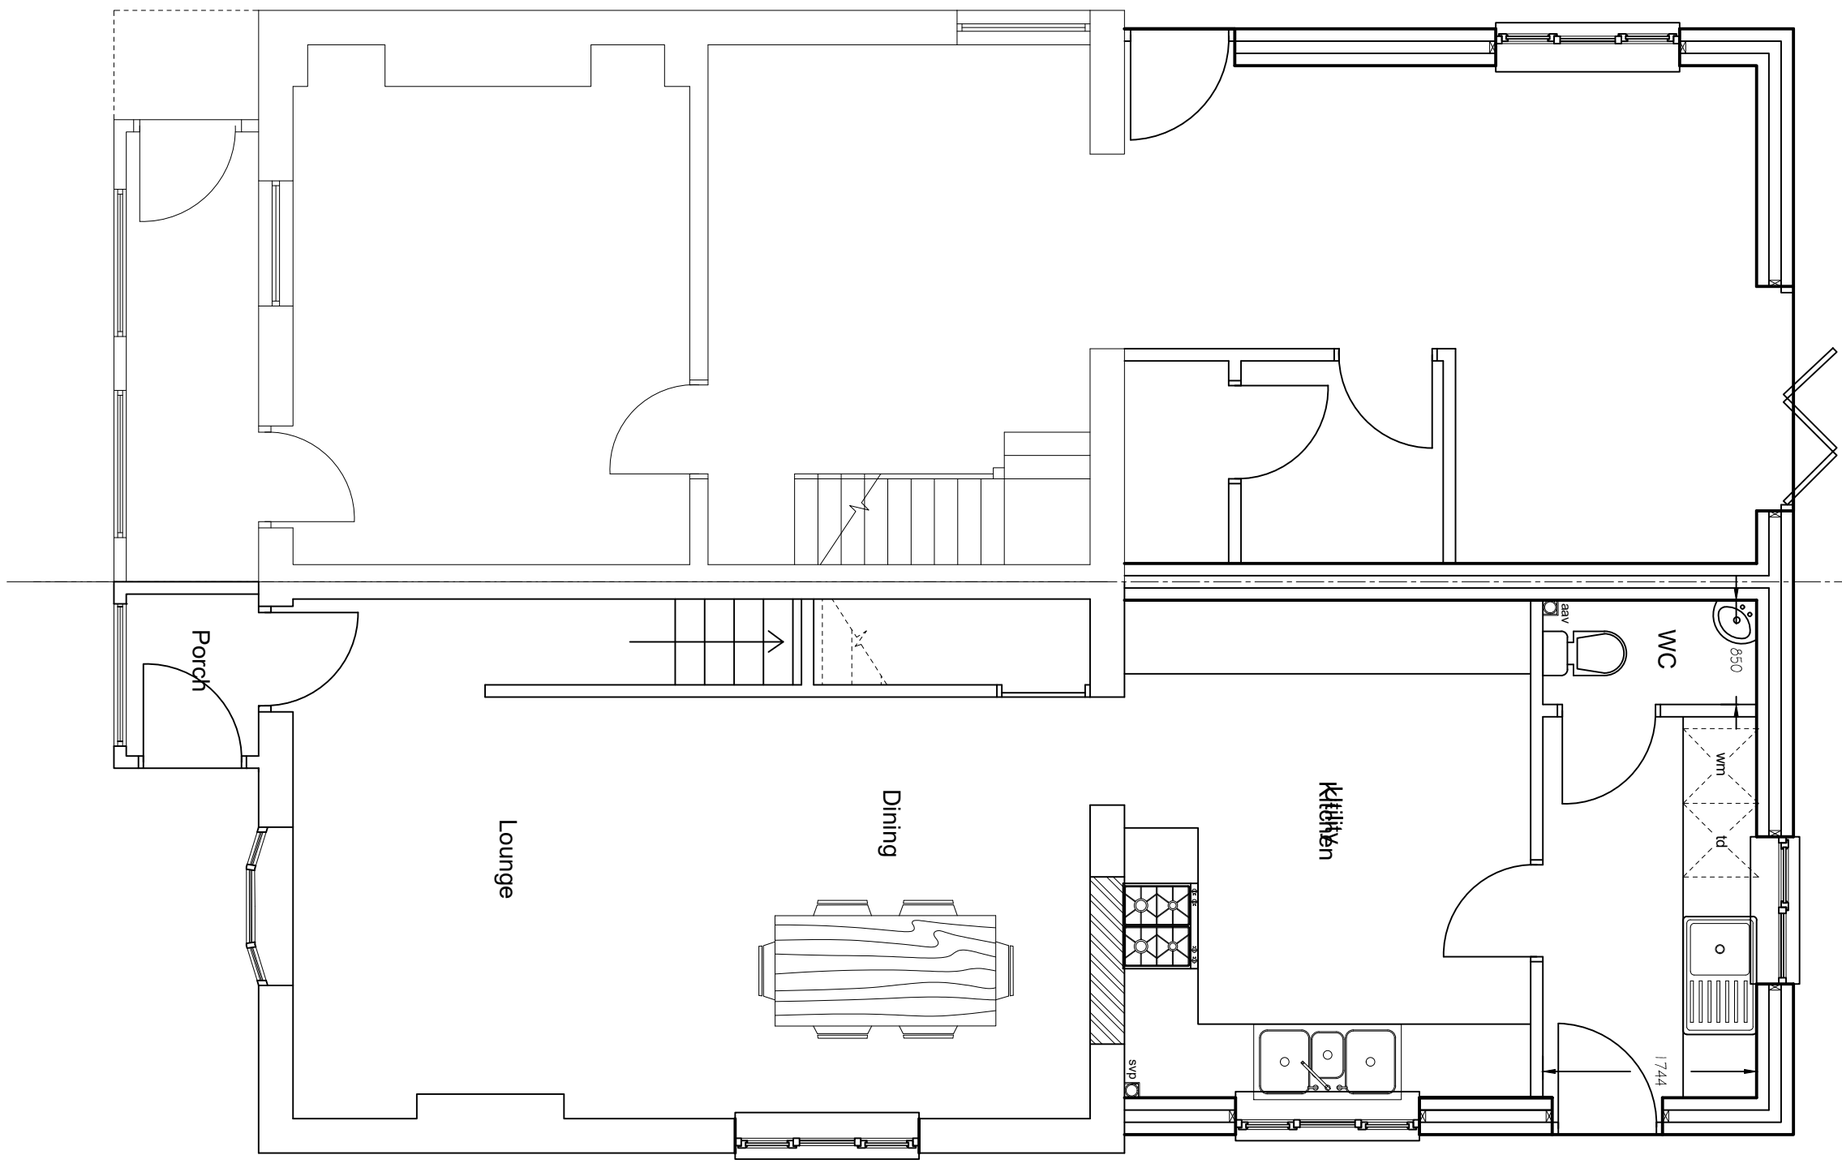

New position of party line

NB: Extension to be constructed inconjunction with no. 52

0 5

SCALE BAR 1:50

PLANNING

54 Abbey Street Cinderford GL14 2NP

Client: R. Gorle

Proposed Ground Floor Plan

Scale: 1:50 @ A3

Drwg no. 05

MARK SAUNDERS
ARCHITECTURAL & BUILDING SURVEYING SERVICES LTD
Mobile:07428771454
Email:marksaundersabs@outlook.com